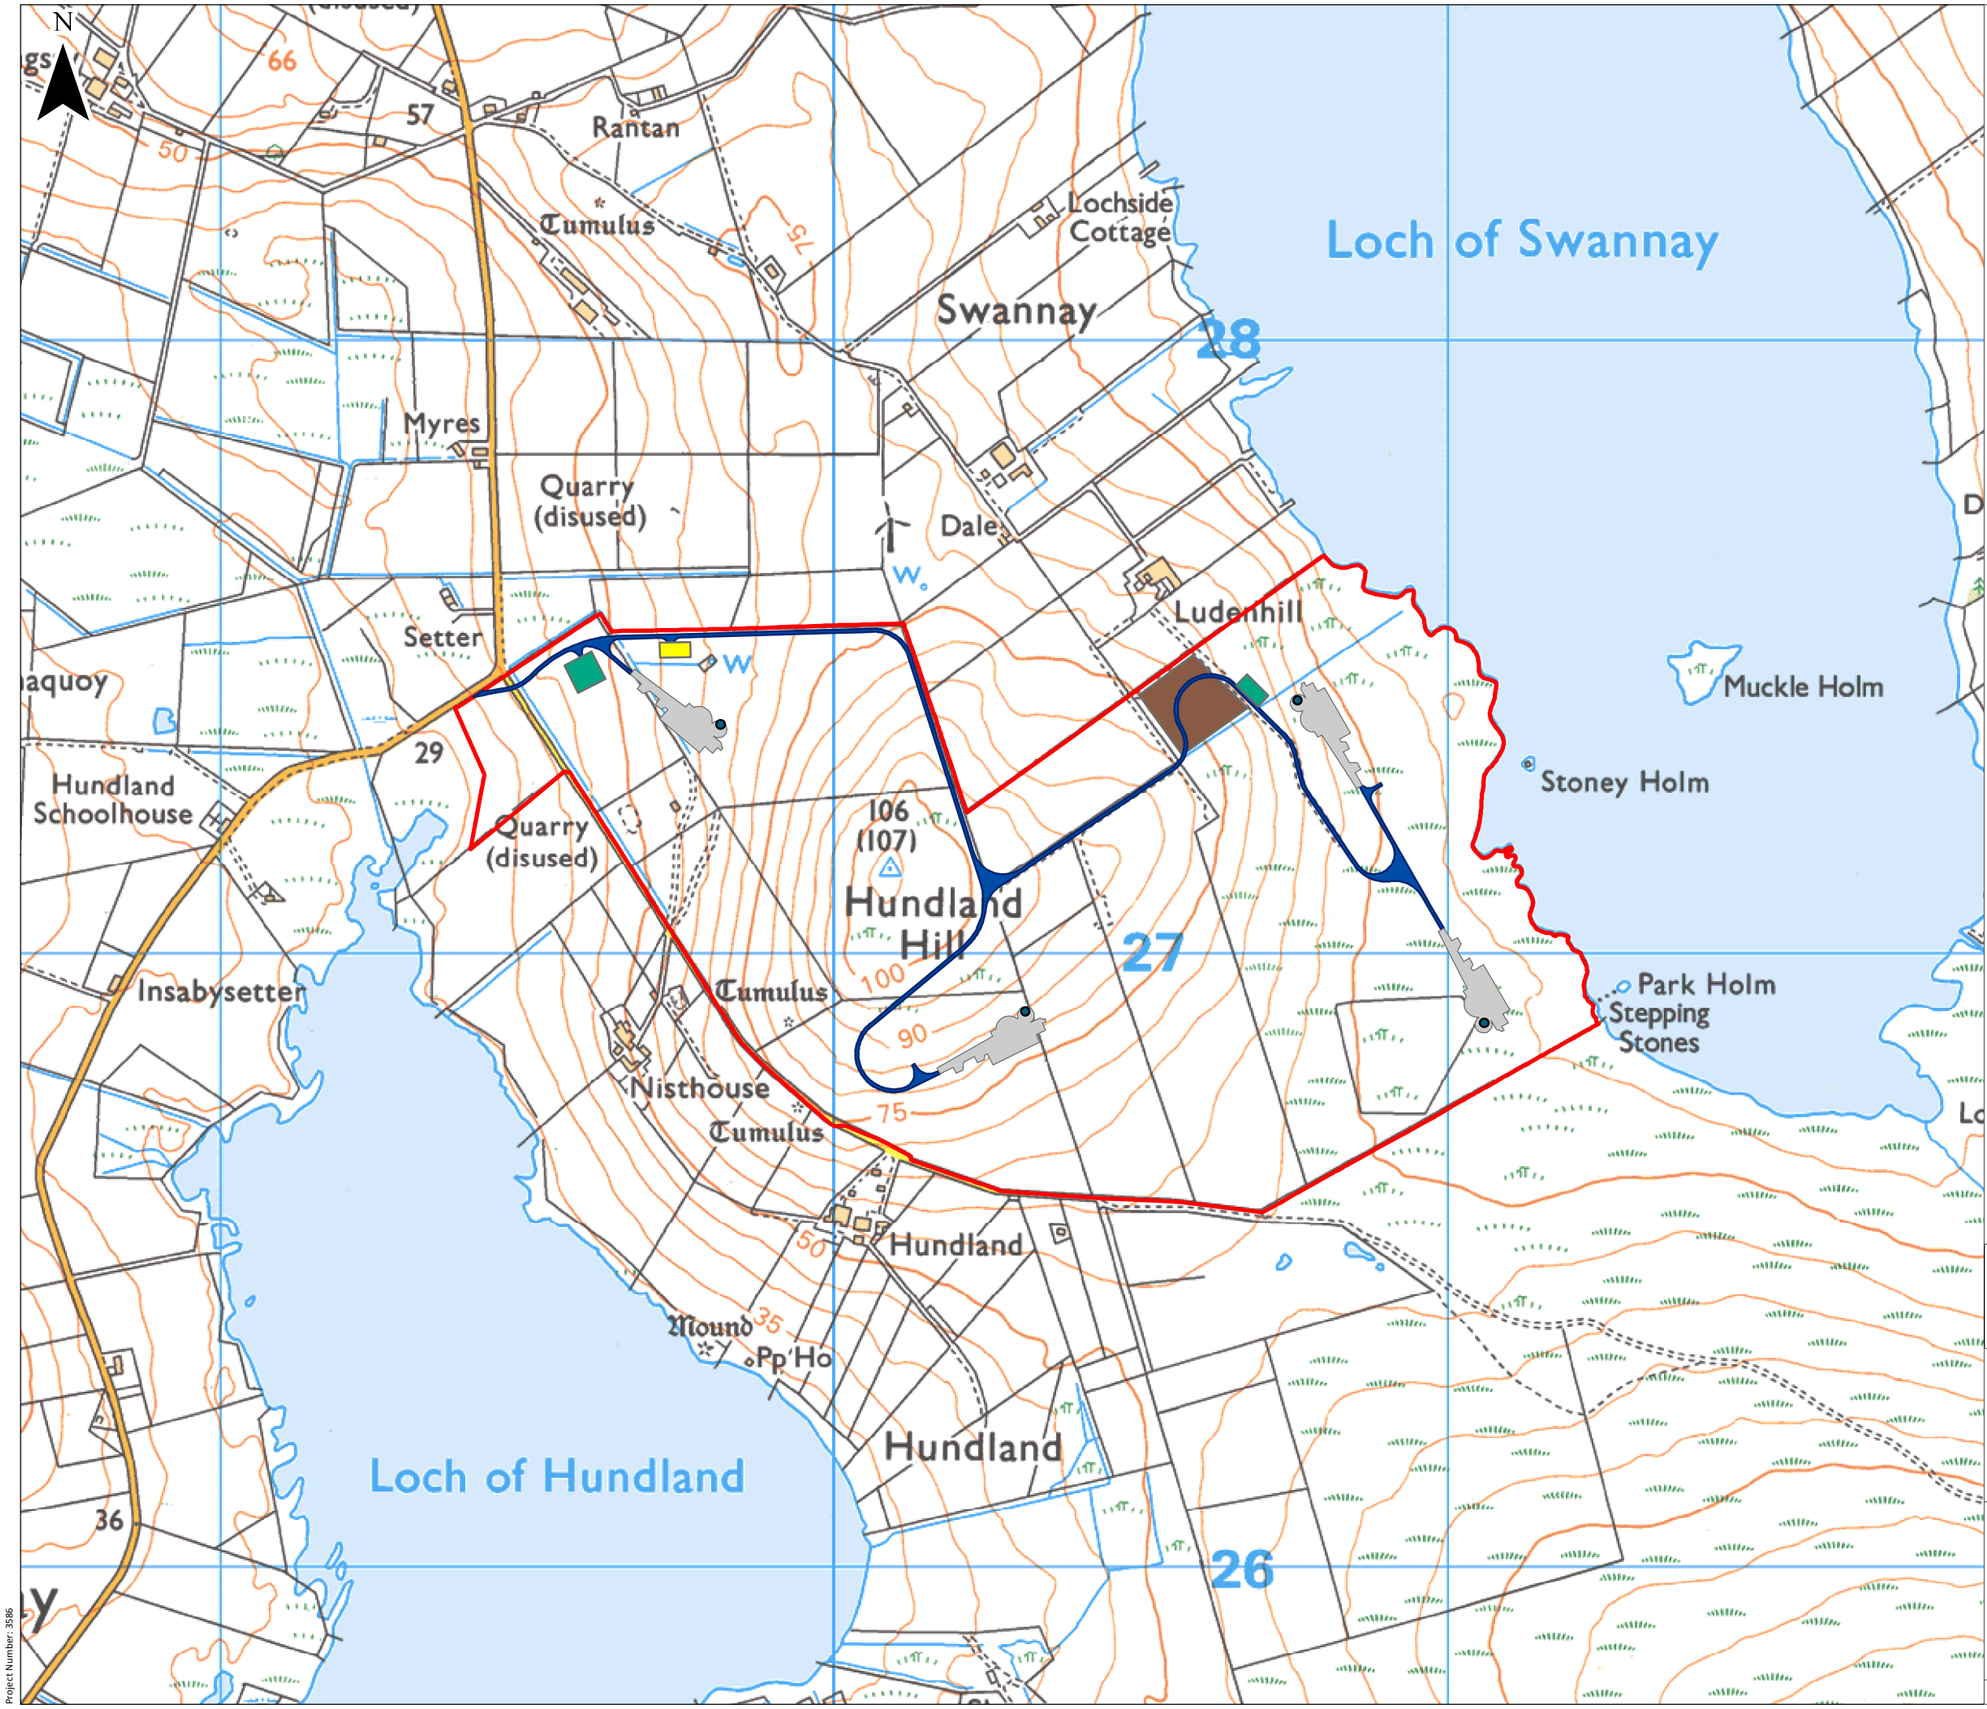

KEY

- Site Boundary
- Turbines
- Hardstanding
- Site Tracks
- Substation
- Borrow Pit
- Construction Compounds

0 0.25 0.5 km

Scale 1:10,000 @ A3

Nisthill Wind Farm

ITPENERGISED

Nisthill Wind Farm
EIA Report

Figure 1.2
Site Layout Plan

Date: 03/08/2022	Drawn by: EB	Checked by: EB	Version: V1

Project Number: 3586

© Crown copyright and database rights 2022. Ordnance Survey 0100031673